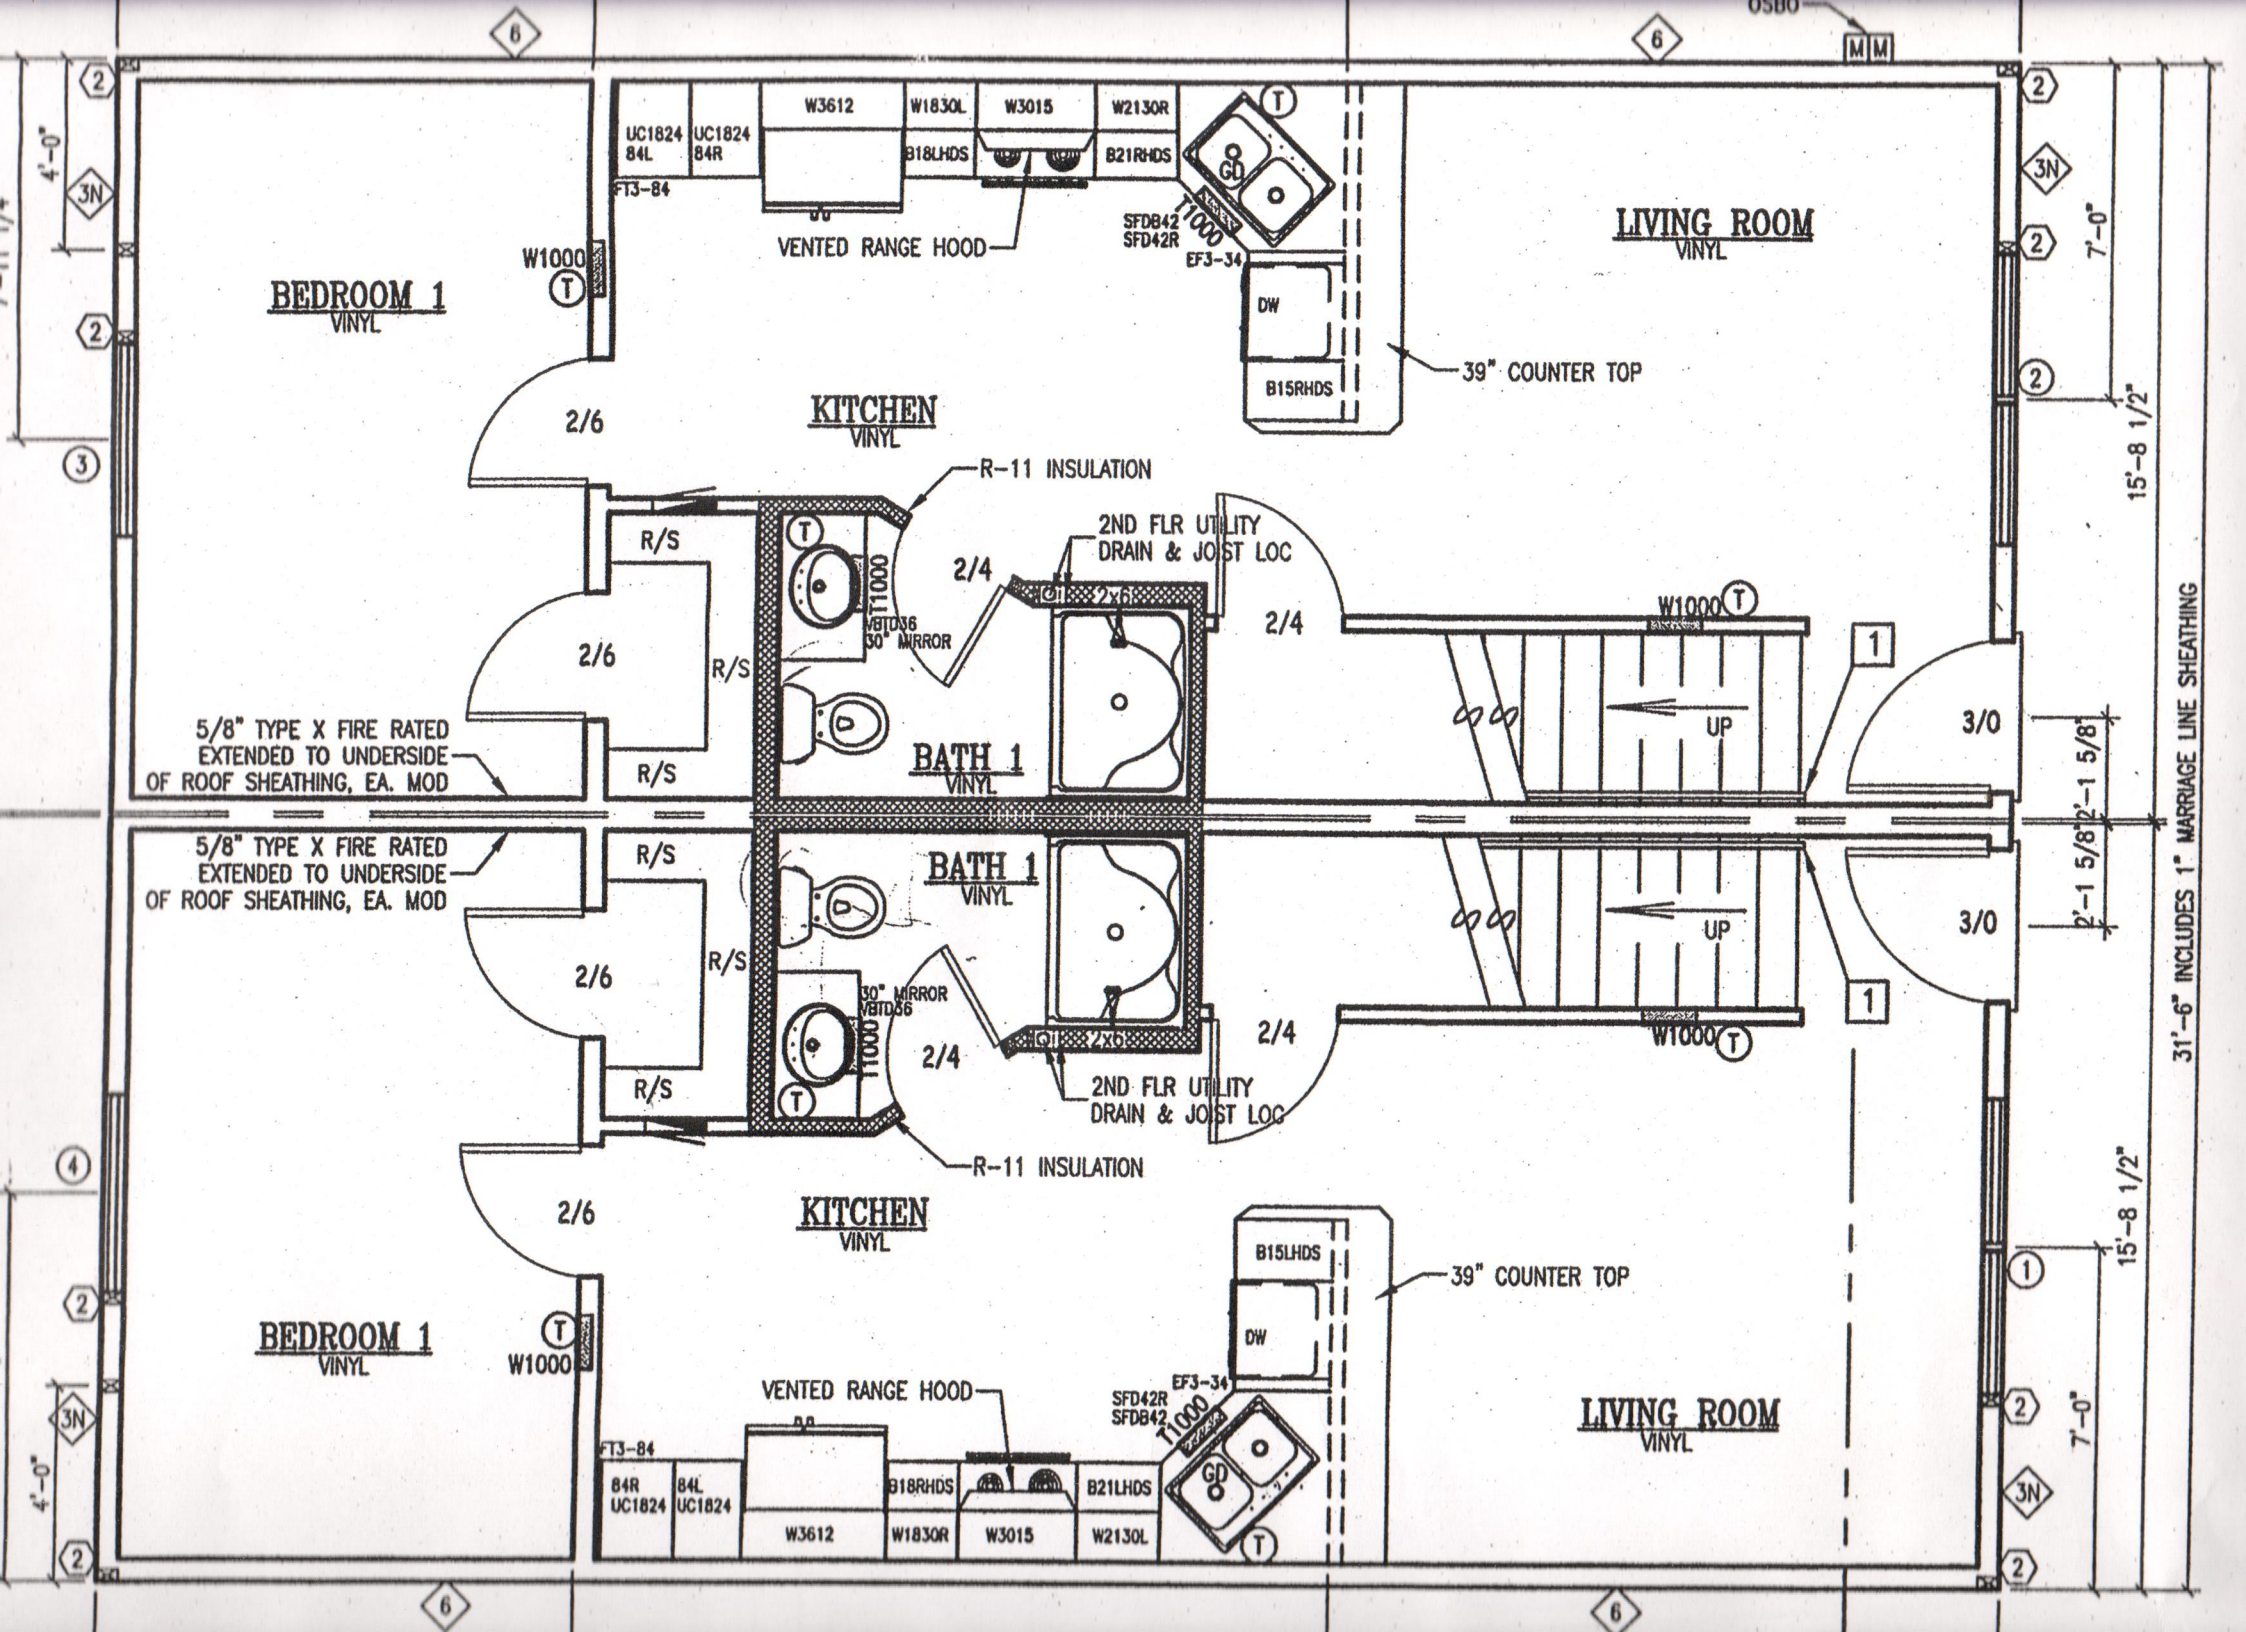

BEDROOM 1
VINYL
KITCHEN
VINYL
LIVING ROOM
VINYL
BATH 1
VINYL
BATH 1
VINYL
KITCHEN
VINYL
BEDROOM 1
VINYL
LIVING ROOM
VINYL
UC1824 84L
UC1824 84R
W3612
W1830L
W3015
W2130R
B18LHDS
B21RHDS
FT3-84
W1000
VENTED RANGE HOOD
SFDB42
SFD42R
T1000
EF3-34
DW
B15RHDS
39" COUNTER TOP
2/6
R-11 INSULATION
2ND FLR UTILITY DRAIN & JOIST LOC
2x6
2/4
R/S
VBTD36 30" MIRROR
5/8" TYPE X FIRE RATED EXTENDED TO UNDERSIDE OF ROOF SHEATHING, EA. MOD
UP
3/0
1
2'-1 5/8"
7'-0"
15'-8 1/2"
4'-0"
31'-6" INCLUDES 1" MARRIAGE LINE SHEATHING
B15LHDS
DW
EF3-34
SFD42R
SFDB42
84R UC1824
84L UC1824
B18RHDS
B21LHDS
W1830R
W2130L